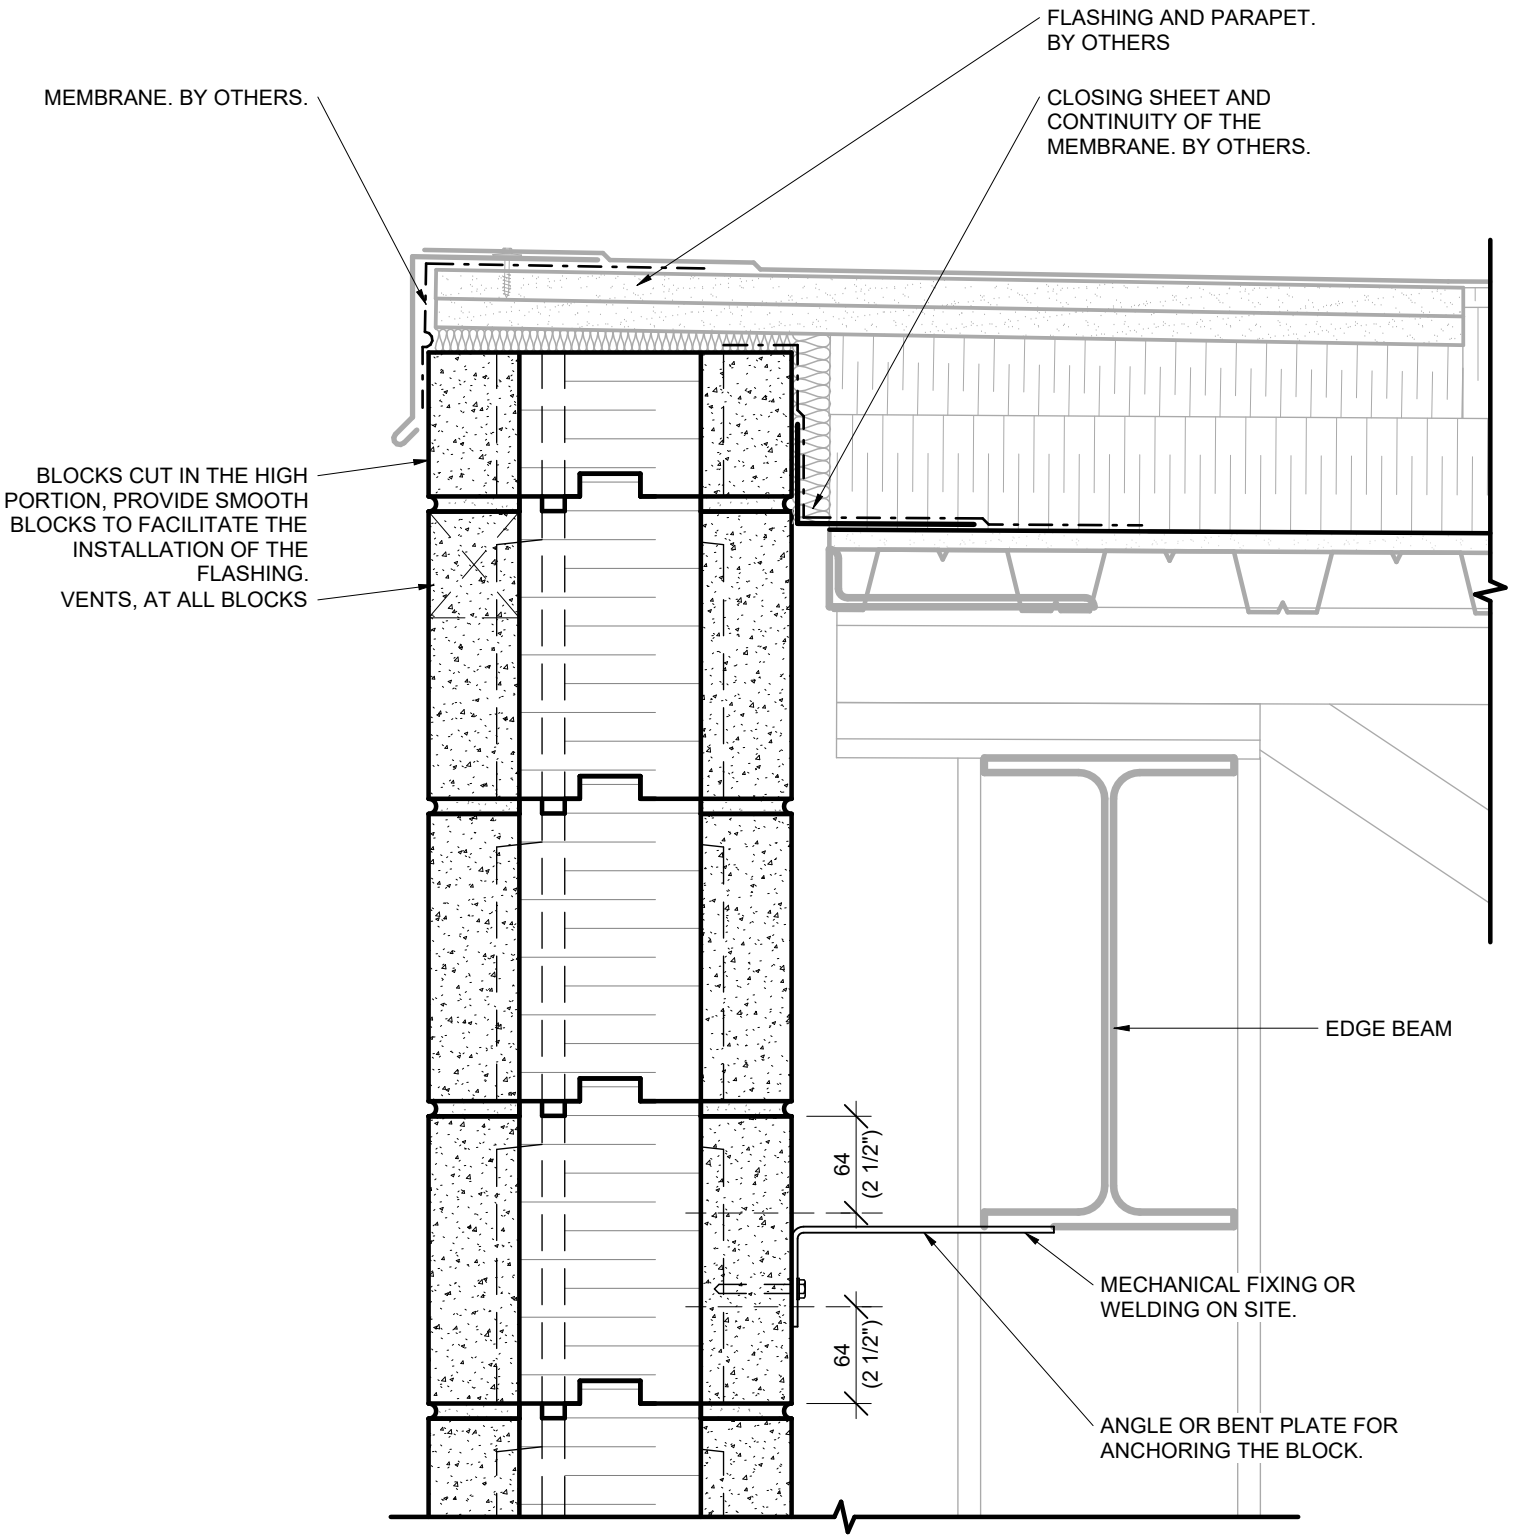

ISOBLOC
INSULATED MASONRY

ISB.T.02

TYPICAL DETAIL - JUNCTION WITHOUT PARAPET - STEEL STRUCTURE AND NON-LOAD-BEARING WALL

SCALE : 1 : 5

DRW : T.D.

REV : 01-2026